FLOWERS RESIDENCE

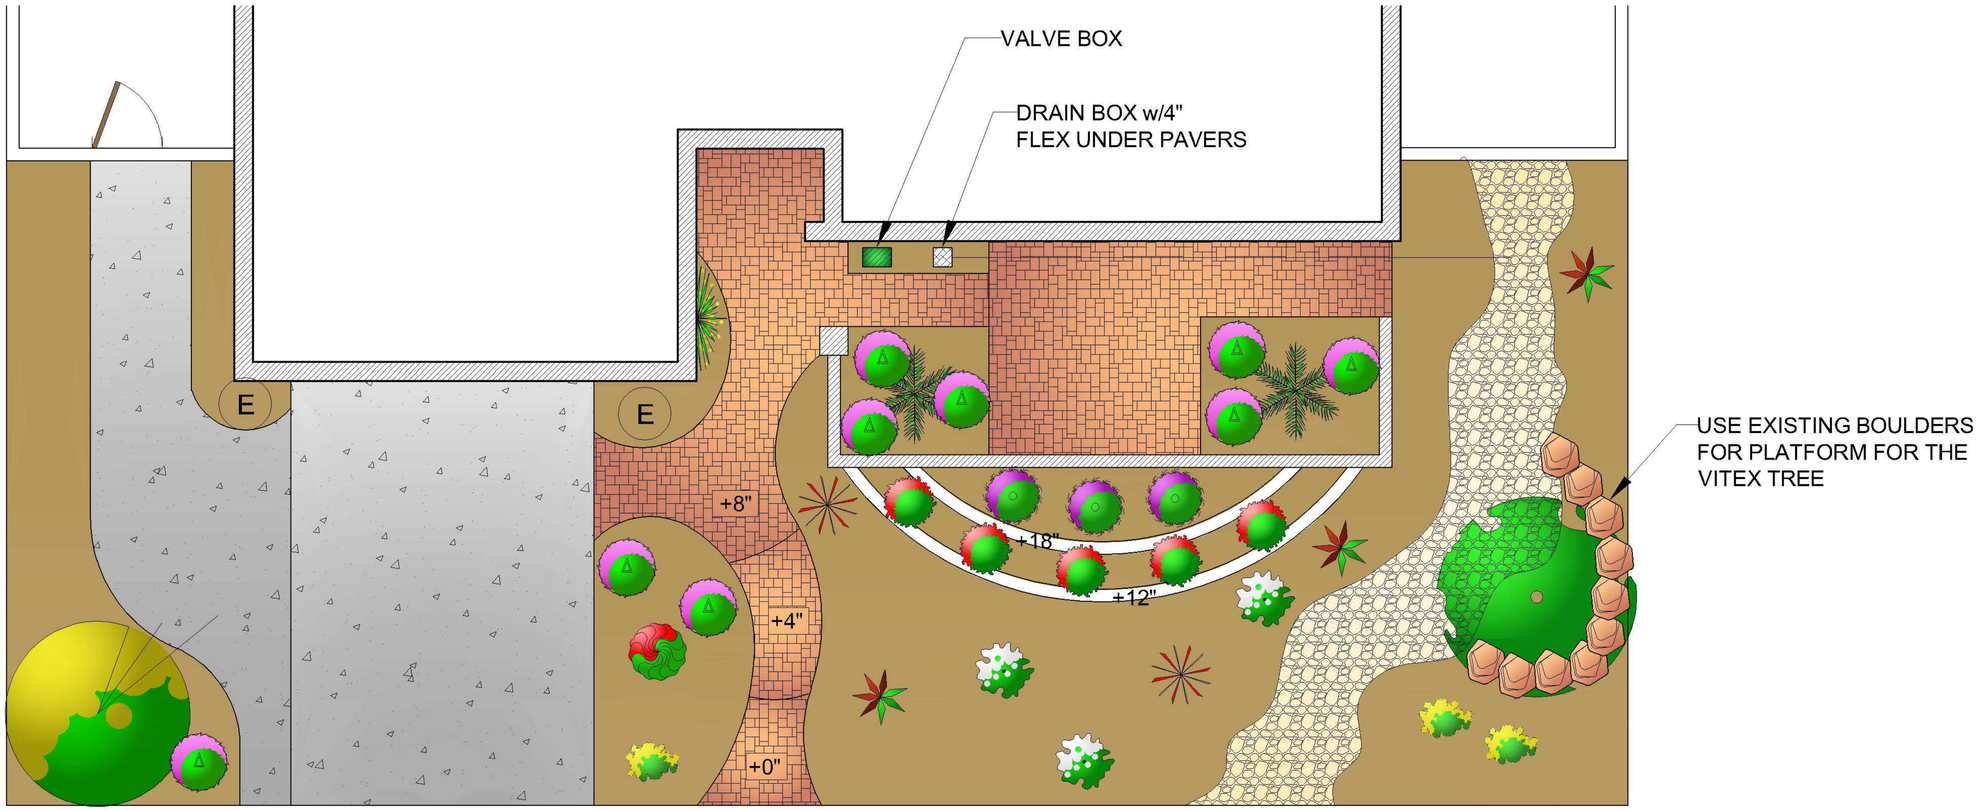

HARDSCAPE

- **GRANITE**
  13 TONS OF 1" SCREENED
  COLOR: TABLE MESA BROWN
- **BOULDERS-EXISTING**
- **RIP RAP**
  3 TONS OF 3" TO 6" RIP RAP
  COLOR: AUTUMN BLEND
  EXCAVATION 4" DEEP
- **TUMBLED PAVERS**
  650 TOTAL SQFT
  COLOR: TO BE DETERMINED
  STYLE: BELGARD, 3 PC PATTERN
  8 TOTAL L' OF VERTICAL FACING ON STEPS

MASONRY

- **RETAINING WALL**
  34 TOTAL L' @ 12" HIGH
  STUCCO STYLE: SMOOTH
- **RETAINING WALL**
  24 TOTAL L' @ 18" HIGH
  STUCCO STYLE: SMOOTH

TREES

- EVERGREEN BIRD OF PARADISE 1 @ 24" BOX
- VITEX 1 @ 24" BOX

PALM TREES

- PIGMY DATE PALM 2 @ 7 GAL

SHRUBS

- LONG LEAF RUELLIA 3 @ 5 GAL
- LITTLE JOHN BOTTLE BRUSH 5 @ 5 GAL
- FIRECRACKER PENSTEMON 1 @ 5 GAL
- KATIE RUELLIA 9 @ 5 GAL
- RED YUCCA 3 @ 5 GAL
- BUSH MORNING GLORY 3 @ 5 GAL
- RED HOT POKER 2 @ 5 GAL

GROUND COVER

- GOLD MOUND LANTANA 3 @ 5 GAL

VINES

- LADY BANK'S ROSE -STAKED 1 @ 5 GAL

VINTAGE DESIGN
Tim: 480-299-6301

FLOWERS RESIDENCE
3510 E SALT SAGE DR
PHOENIX, AZ 85048
(480) 221-8577

Outside Living Concepts INC
A Landscape Design & Build Company

CURT HAVENS
602.369.4198
ROC258600
OUTSIDELIVINGCONCEPTS.COM

Scale
1/8"=1'0"
Designer
HAVENS
Customer
FLOWERS
Original Date Drawn
09-18-13
Revision Date

this drawing is an instrument of service and is the property of outdoor living concepts and shall be restricted to the original site for which it was prepared. publication or reproduction of this drawing is expressly limited to such use. reuse or reproduction by any method, in part or in whole, is prohibited without written consent.