EHLINGER RESIDENCE

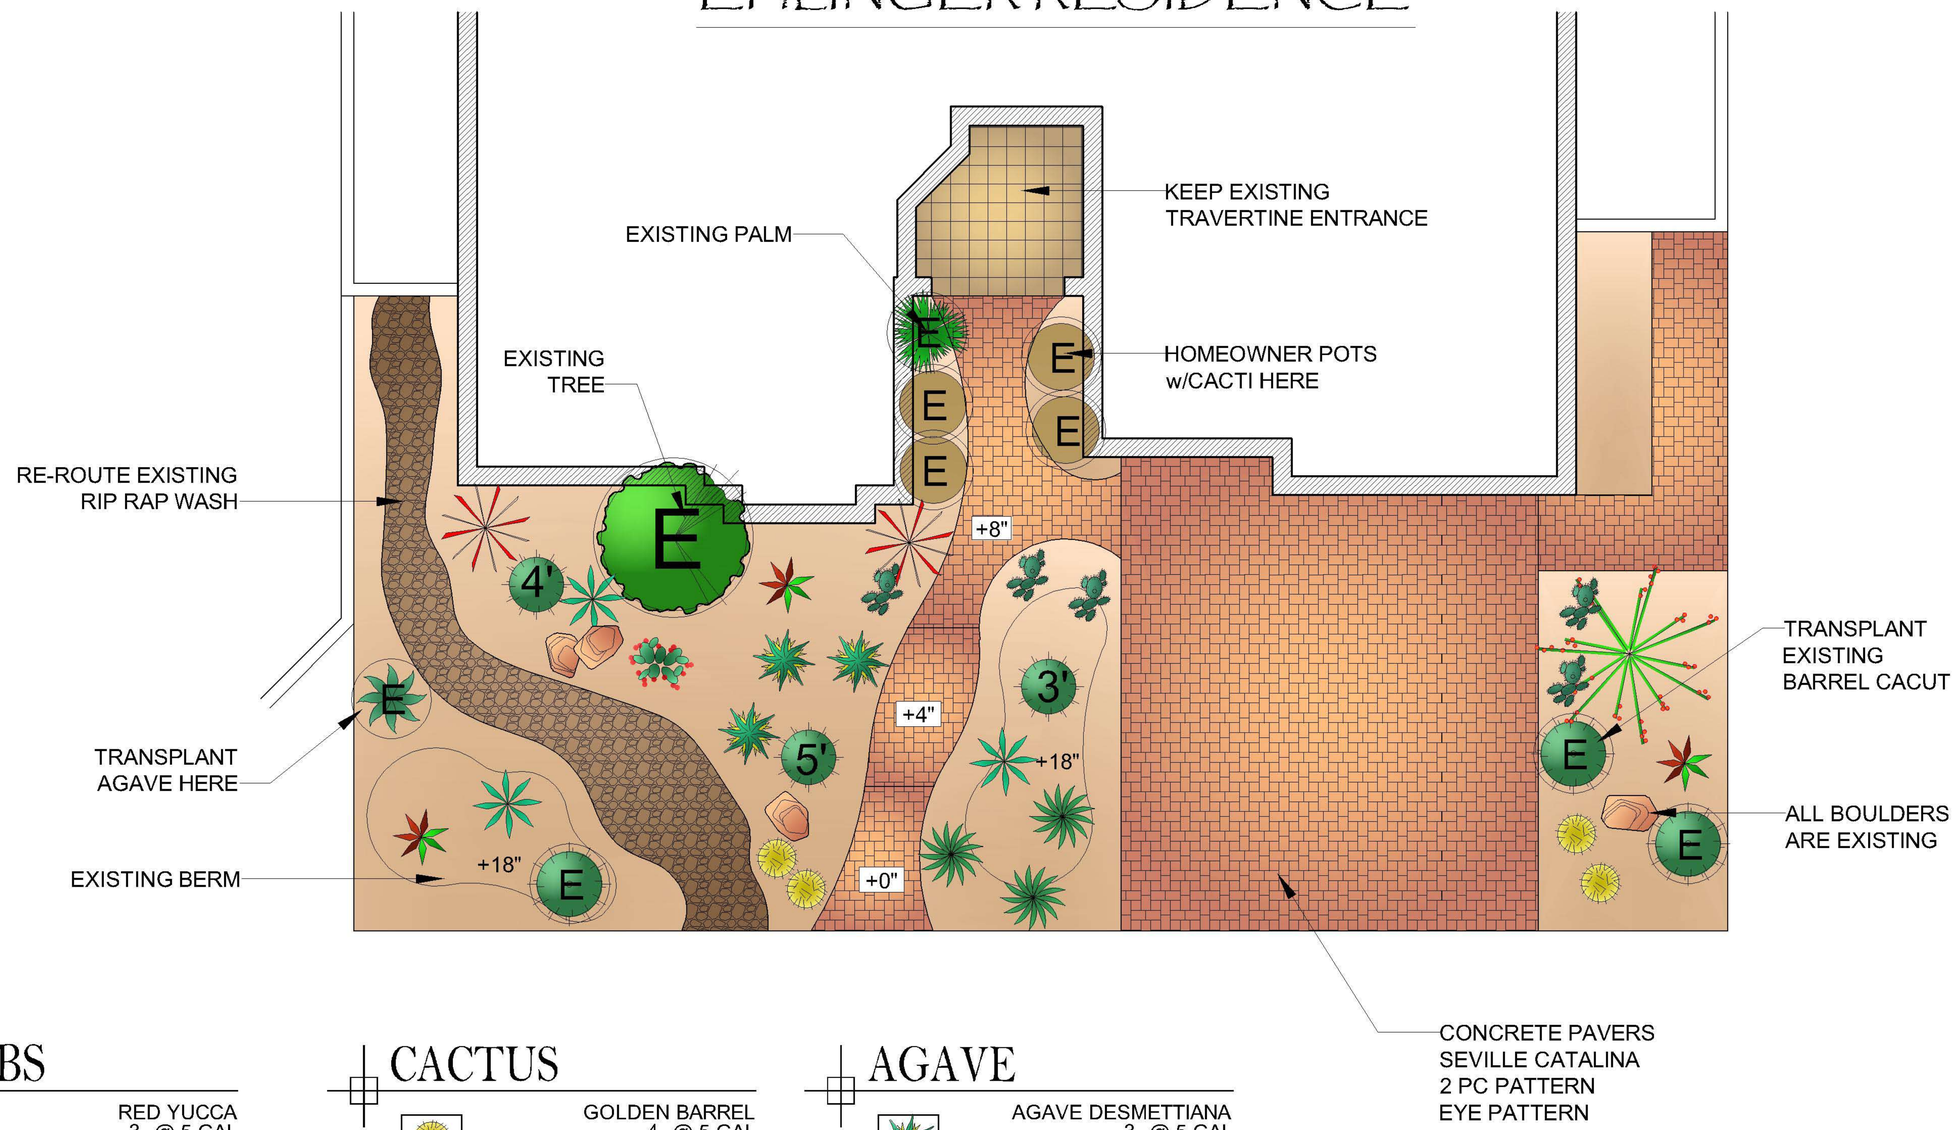

SHRUBS

RED YUCCA
3 @ 5 GAL

CACTUS

GOLDEN BARREL
4 @ 5 GAL

HEDGEHOG CACTUS
5 @ 5 GAL

STICK OF FIRE CACTUS
2 @ 15 GAL

SANTA RITA PRICKLY PEAR
1 @ 5 GAL

SAGUARO SPEARS
3 @ VARIES

OCOTILLO
1 @ 10' HIGH

AGAVE

AGAVE DESMETTIANA
3 @ 5 GAL

AGAVE ATTENUATA
3 @ 5 GAL

QUEEN VICTORIA AGAVE
3 @ 5 GAL

VINTAGE DESIGN
Tim: 480-299-6301

EHLINGER RESIDENCE
3201 E DESERT WILLOW RD
PHOENIX, AZ 85044
(480) 703-3526

Outside Living Concepts INC
A Landscape Design & Build Company

CURT HAVENS
602.369.4198
ROC258600
OUTSIDELIVINGCONCEPTS.COM

Scale
1/8" = 1'0"
Designer
HAVENS
Customer
EHLINGER
Original Date Drawn
04-17-14
Revision Date

this drawing is an instrument of service and is the property of outdoor living concepts and shall be restricted to the original site for which it was prepared. publication or reproduction of this drawing is expressly limited to such use. reuse or reproduction by any method, in part or in whole, is prohibited without written consent.