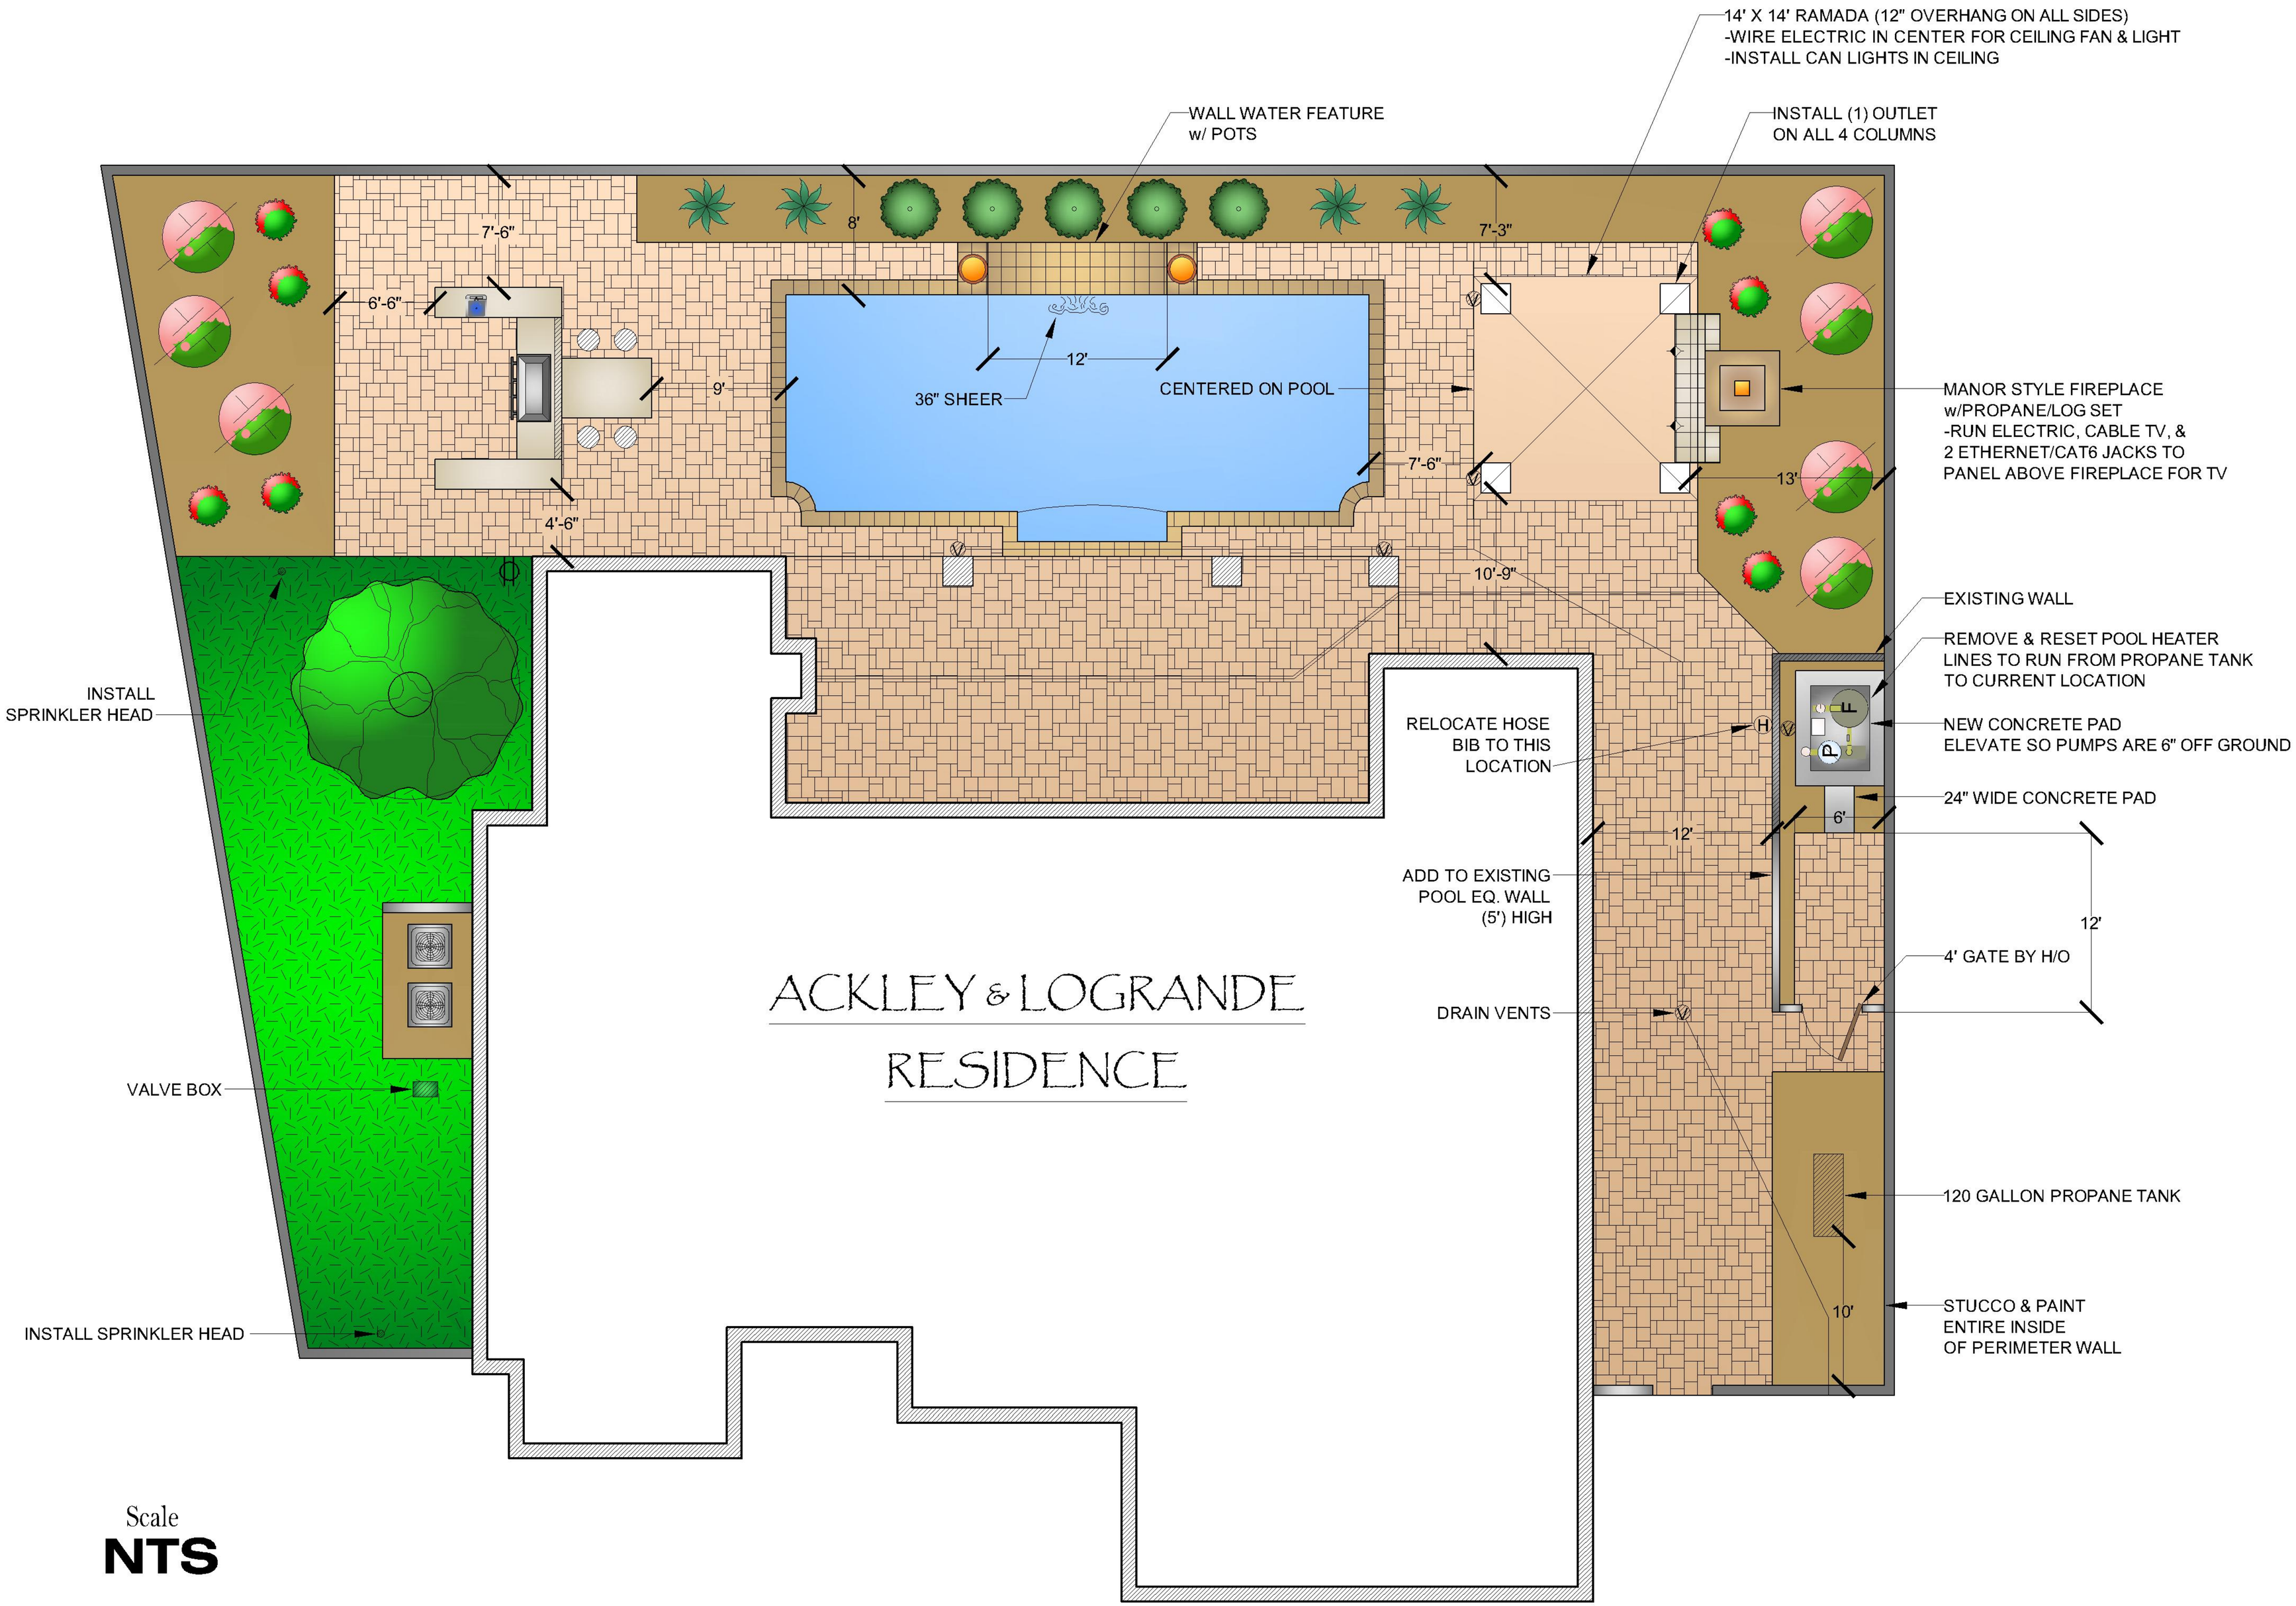

Scale
NTS

VINTAGE DESIGN
Tim: 480-299-6301

LOGRANDE & ACKLEY
3018 E ROCK WREN RD
PHOENIX, AZ 85048
(973) 462-2477

Outside Living Concepts INC
A Landscape Design & Build Company

CURT HAVENS
602.369.4198
ROC258600
OUTSIDELIVINGCONCEPTS.COM

Scale
NTS
Designer
HAVENS
Customer
LOGRANDE
Original Date Drawn
09-30-14
Revision Date

this drawing is an instrument of service and is the property of outdoor living concepts and shall be restricted to the original site for which it was prepared. publication or reproduction of this drawing is expressly limited to such use. reuse or reproduction by any method, in part or in whole, is prohibited without written consent.